

GENERAL NOTES:

1. THIS PROJECT SHALL COMPLY WITH THE 2022 CALIFORNIA RESIDENTIAL CODE, 2016 CALIFORNIA PLUMBING CODE, 2022 CALIFORNIA MECHANICAL CODE, 2022 CALIFORNIA ELECTRICAL CODE, 2022 CALIFORNIA GREEN BUILDING STANDARDS CODE, (CALGREEN), SVBC ORD. 1219, 2022 CALIFORNIA ENERGY CODE (WITH ORD. 1167 MANDATES UNTIL 7/1/14),
2. VERIFY ALL DIMENSIONS, DO NOT SCALE DRAWINGS.
3. IT SHALL BE THE RESPONSIBILITY OF THE CONTRACTOR TO LOCATE ALL EXISTING UTILITIES, AND TO PROTECT THEM FROM DAMAGE. THE CONTRACTOR SHALL BEAR ALL EXPENSE OF REPAIR AND REPLACEMENT IN CONJUNCTION WITH THE EXECUTION OF HIS WORK.
4. PLOT PLAN SPACE AND SETBACK REQUIREMENTS TO BE IN ACCORDANCE WITH THE CITY OF REDONDO BEACH MUNICIPAL CODE.

LEGAL DESCRIPTION AND PROJECT BUILDING CODE DATA:

OWNER: Minifox Living Trust
PROJECT ADDRESS: 1105 Stanford Ave, Redondo Beach, CA 92878
ASSESSORS PARCEL NO. 4621-021-021
OCCUPANCY: R3/U
ZONING: R1-1VL
TYPE OF CONSTRUCTION: V/B


SITE DATA:

Total Lot Size = 2,500' Sq. FT.
Existing House = 720' Sq. FT.
Existing Detached ADU = 723' Sq. FT.

Combined Structures Area = 1,322' Sq. FT.
Lot To Area Ratio = 53%

PROJECT DATA AND SCOPE OF NEW WORK:

1. Remove existing exterior stucco coating and replace with new Hardie Back Paneling on exterior walls.
2. Remove damaged areas of exterior plywood sheathing and replace with new on exterior walls
3. Remove damaged areas of wall insulation and replace With on all exterior walls.
4. Remove (6) existing windows and replace with title 24 compliant ones (same size as existing).
5. Install new fascia board around roof eaves around house.
6. Waterproof areas of raised foundation wall as required.
7. Install New Metal Roof To Replace The Existing One.

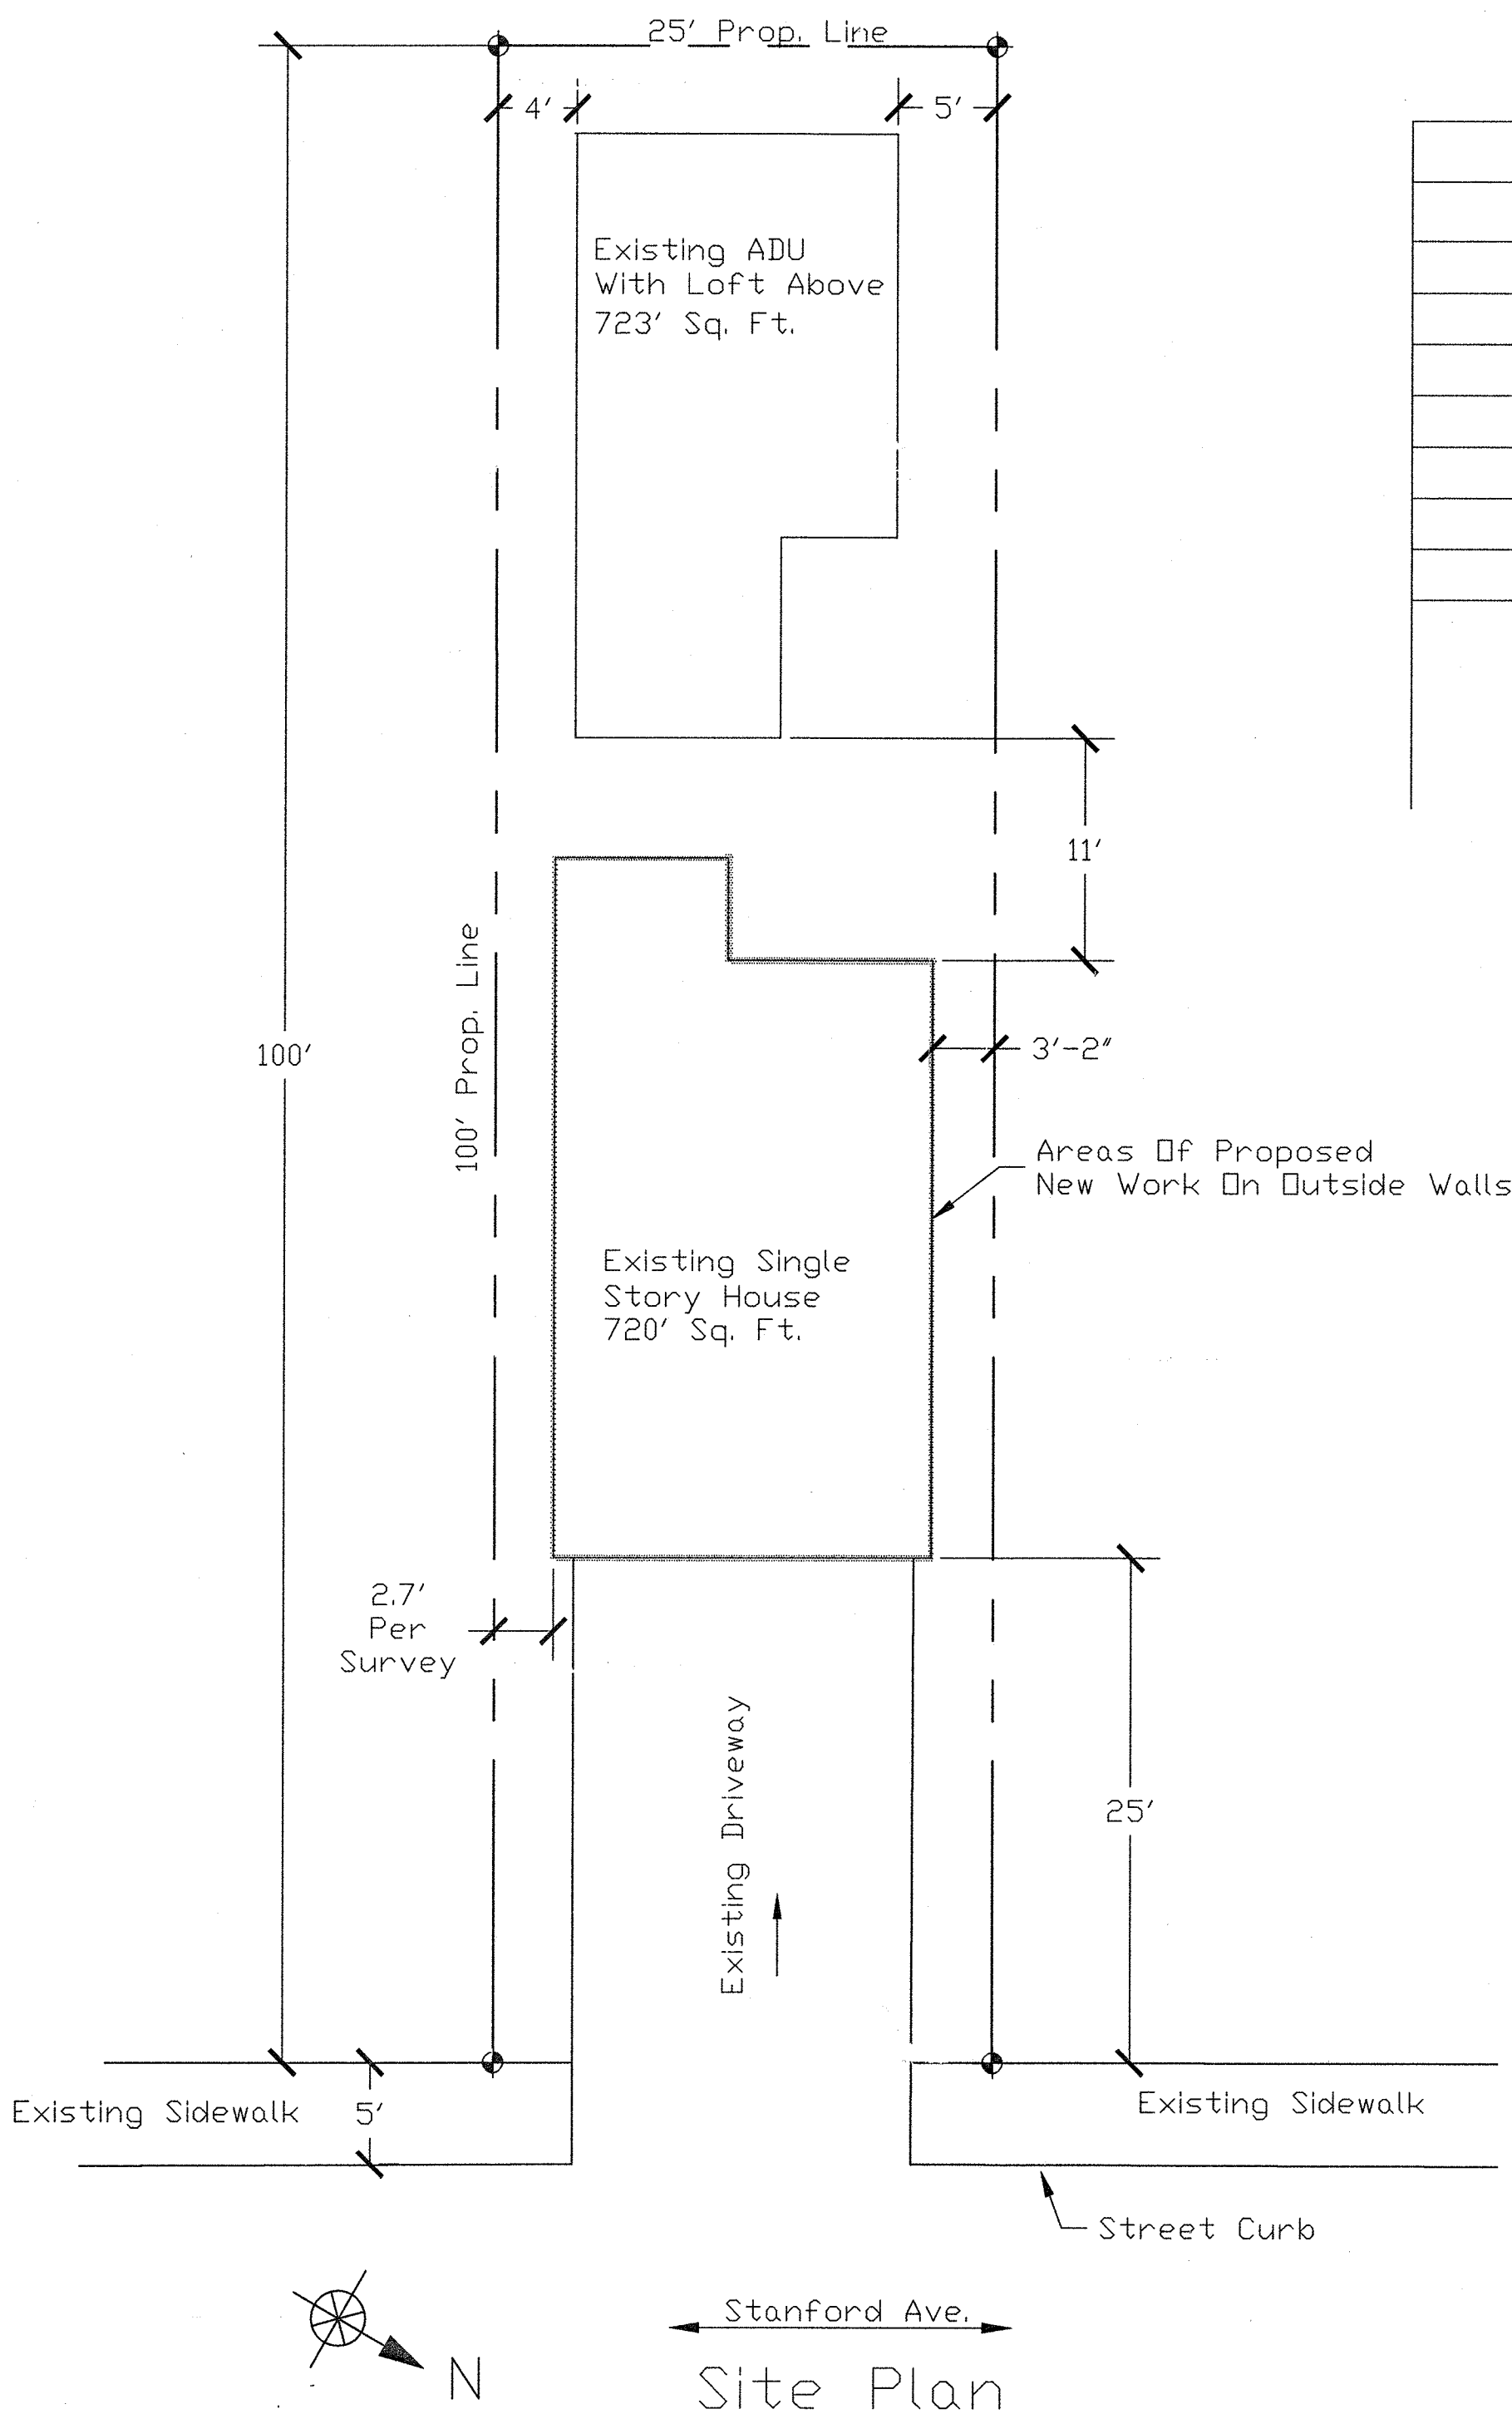

PERMIT ISSUED
CITY OF REDONDO BEACH
BUILDING AND SAFETY DIVISION

A PRINTED set of Approved Plans 24 x 36" minimum and specifications reviewed for code compliance shall be kept on the job site and available to the inspector at the time of inspection. It is unlawful to alter approved plans without obtaining permission from the City of Redondo Beach. Approved plans shall not be construed as an approval of a violation of this code or City Ordinances. Work shall remain accessible and exposed for inspection purposes. The City of Redondo Beach shall not be liable for expense entailed in the removal of any materials as required to allow inspection.

Approved by: S.S. / ISSUED D.R.
Permit No: 2024-7379
Date: 12/03/2024

SHEET INDEX	
SHT	DESCRIPTION
A1	SITE PLAN, AND SCOPE OF WORK
A2	DEMOLITION PLAN
A3	REBUILD PLAN
A4	ELEVATIONS
A5	WALL REBUILD AND WATERPROOFING DETAILS




No.	Revision/Issue	Date

Firm Name and Address
MGarvey Residential Service
5364 Las Virgenes Rd.
Calabasas, CA 91302
805-223-5405

Project Name and Address
Proposed New Exterior Wall Rebuild
Owners: Minifox Living Trust
1105 Stanford Ave.
Redondo Beach, CA 92878

Project drawn by: M. Garvey	Sheet A1
Date 10/30/2024	
Scale 1/8" = 12"	

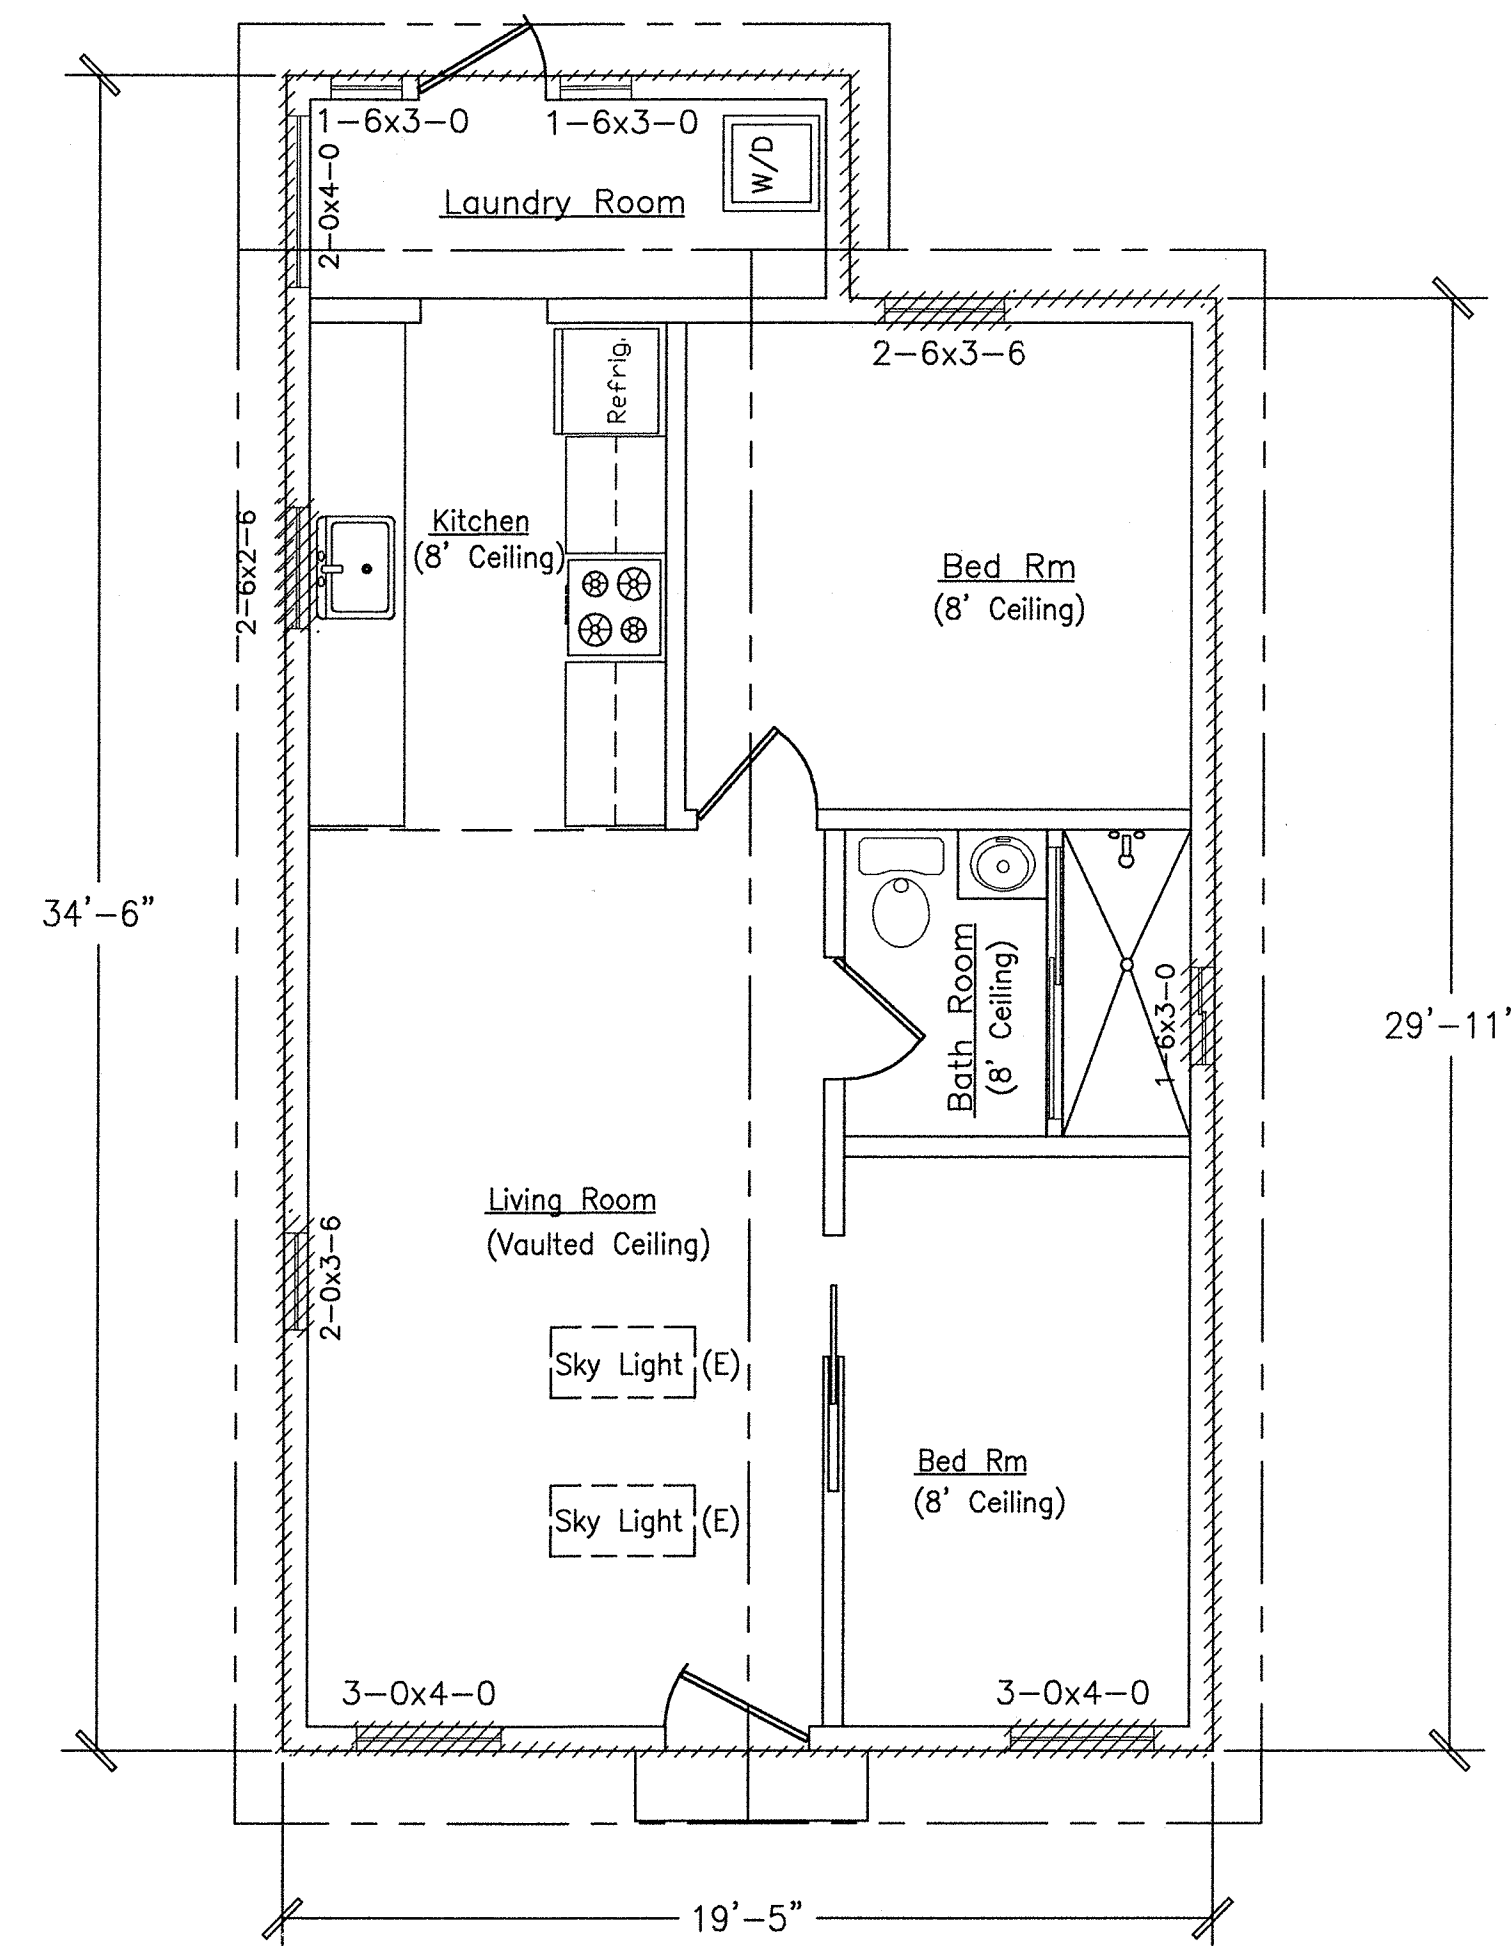

Existing Floor And Demo Plan


//// = Existing Exterior Stucco, Sections of Plywood Sheathing, And Inside Wall Insulation To Be Removed Around Outside Walls of House

General Notes

PERMIT ISSUED
CITY OF REDONDO BEACH
BUILDING AND SAFETY DIVISION

A PRINTED set of Approved Plans 24 x 36" minimum and specifications reviewed for code compliance shall be kept on the job site and available to the inspector at the time of inspection. It is unlawful to alter approved plans without obtaining permission from the City of Redondo Beach. Approved plans shall not be construed as an approval of a violation of this code or City Ordinance. Work shall remain accessible and exposed for inspection purposes. The City of Redondo Beach shall not be liable for expense entailed in the removal of any materials as required to allow inspection.

Approved by: S.S. / ISSUED D.R.
Permit No: 2024-7379
Date: 12/03/2024

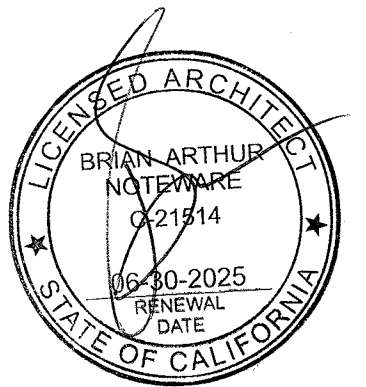

No.	Revision/Issue	Date

Firm Name and Address
MGarvey Residential Service
5364 Las Virgenes Road
Calabasas, CA 91302
805-223-5405

Project Name and Address
Proposed New Exterior Wall Rebuild
Owners: Minifox Living Trust
1105 Stanford Ave.
Redondo Beach, CA 92878

Project	M. Garvey	Sheet A2
Date	09/24/2024	
Scale	1/4" = 1'-0"	

WINDOW SCHEDULE EXISTING HOUSE			
SYMBOL	SIZE (FEET-INCHES)	TYPE AND MODEL NO.	QTY
A	3-0 x 4-0	SINGLE HUNG WINDOW, VINYL, DUAL GLAZED, LOW EMISSION	2 NEW
B	2-0 x 3-6	SINGLE HUNG WINDOW, VINYL, DUAL GLAZED, LOW EMISSION	1 NEW
C	2-6 x 2-6	SINGLE HUNG WINDOW, VINYL, DUAL GLAZED, LOW EMISSION	1 NEW
D	2-6 x 3-6	CASEMENT WINDOW, VINYL, DUAL GLAZED, LOW EMISSION	1 NEW
E	2-6 x 3-0	SLIDER WINDOW, VINYL, DUAL GLAZED, LOW EMISSION, TEMPERED	1 NEW
F	2-0 x 4-0	FIXED WINDOW, SINGLE PANE	1 EXISTING
G	1-6 x 3-0	FIXED WINDOW, SINGLE PANE	2 EXISTING


- Notes: 1. All new windows must have a U-Factor Of .30 And SHGC=0.23 rating or less.
2. Rear laundry room existing windows to remain.
3. All Window Replacements Will match The Same Size As Existing Windows, And Existing Headers Will Remain.

LEGEND

CM CARBON MONOXIDE DETECTOR

S SMOKE ALARM DETECTOR

1. PROVIDE A CARBON MONOXIDE ALARM IN DWELLING UNITS OR SLEEPING UNITS WITH FUEL-BURNING APPLIANCES OR ATTACHED GARAGE. HARD WIRE DETECTORS WHERE ACCESS IS AVAILABLE WITHOUT THE REMOVAL OF BUILDING FINISHES. INTER-CONNECT ALL DETECTORS WHERE ACCESS WITHOUT THE REMOVAL OF BUILDING FINISHES.
A. SMOKE ALARMS SHALL BE TESTED AND MAINTAINED IN ACCORDANCE WITH THE MANUFACTURERS INSTRUCTIONS. SMOKE ALARMS THAT NO LONGER FUNCTION SHALL BE REPLACED.
B. SMOKE ALARMS SHALL BE INTERCONNECTED IN SUCH A MANNER THAT THE ACTIVATION OF ONE ALARM WILL ACTIVATE ALL ALARMS.
C. SMOKE ALARMS SHALL RECEIVE THEIR PRIMARY POWER FROM THE BUILDING WIRING AND BE EQUIPPED WITH A BATTERY BACKUP.

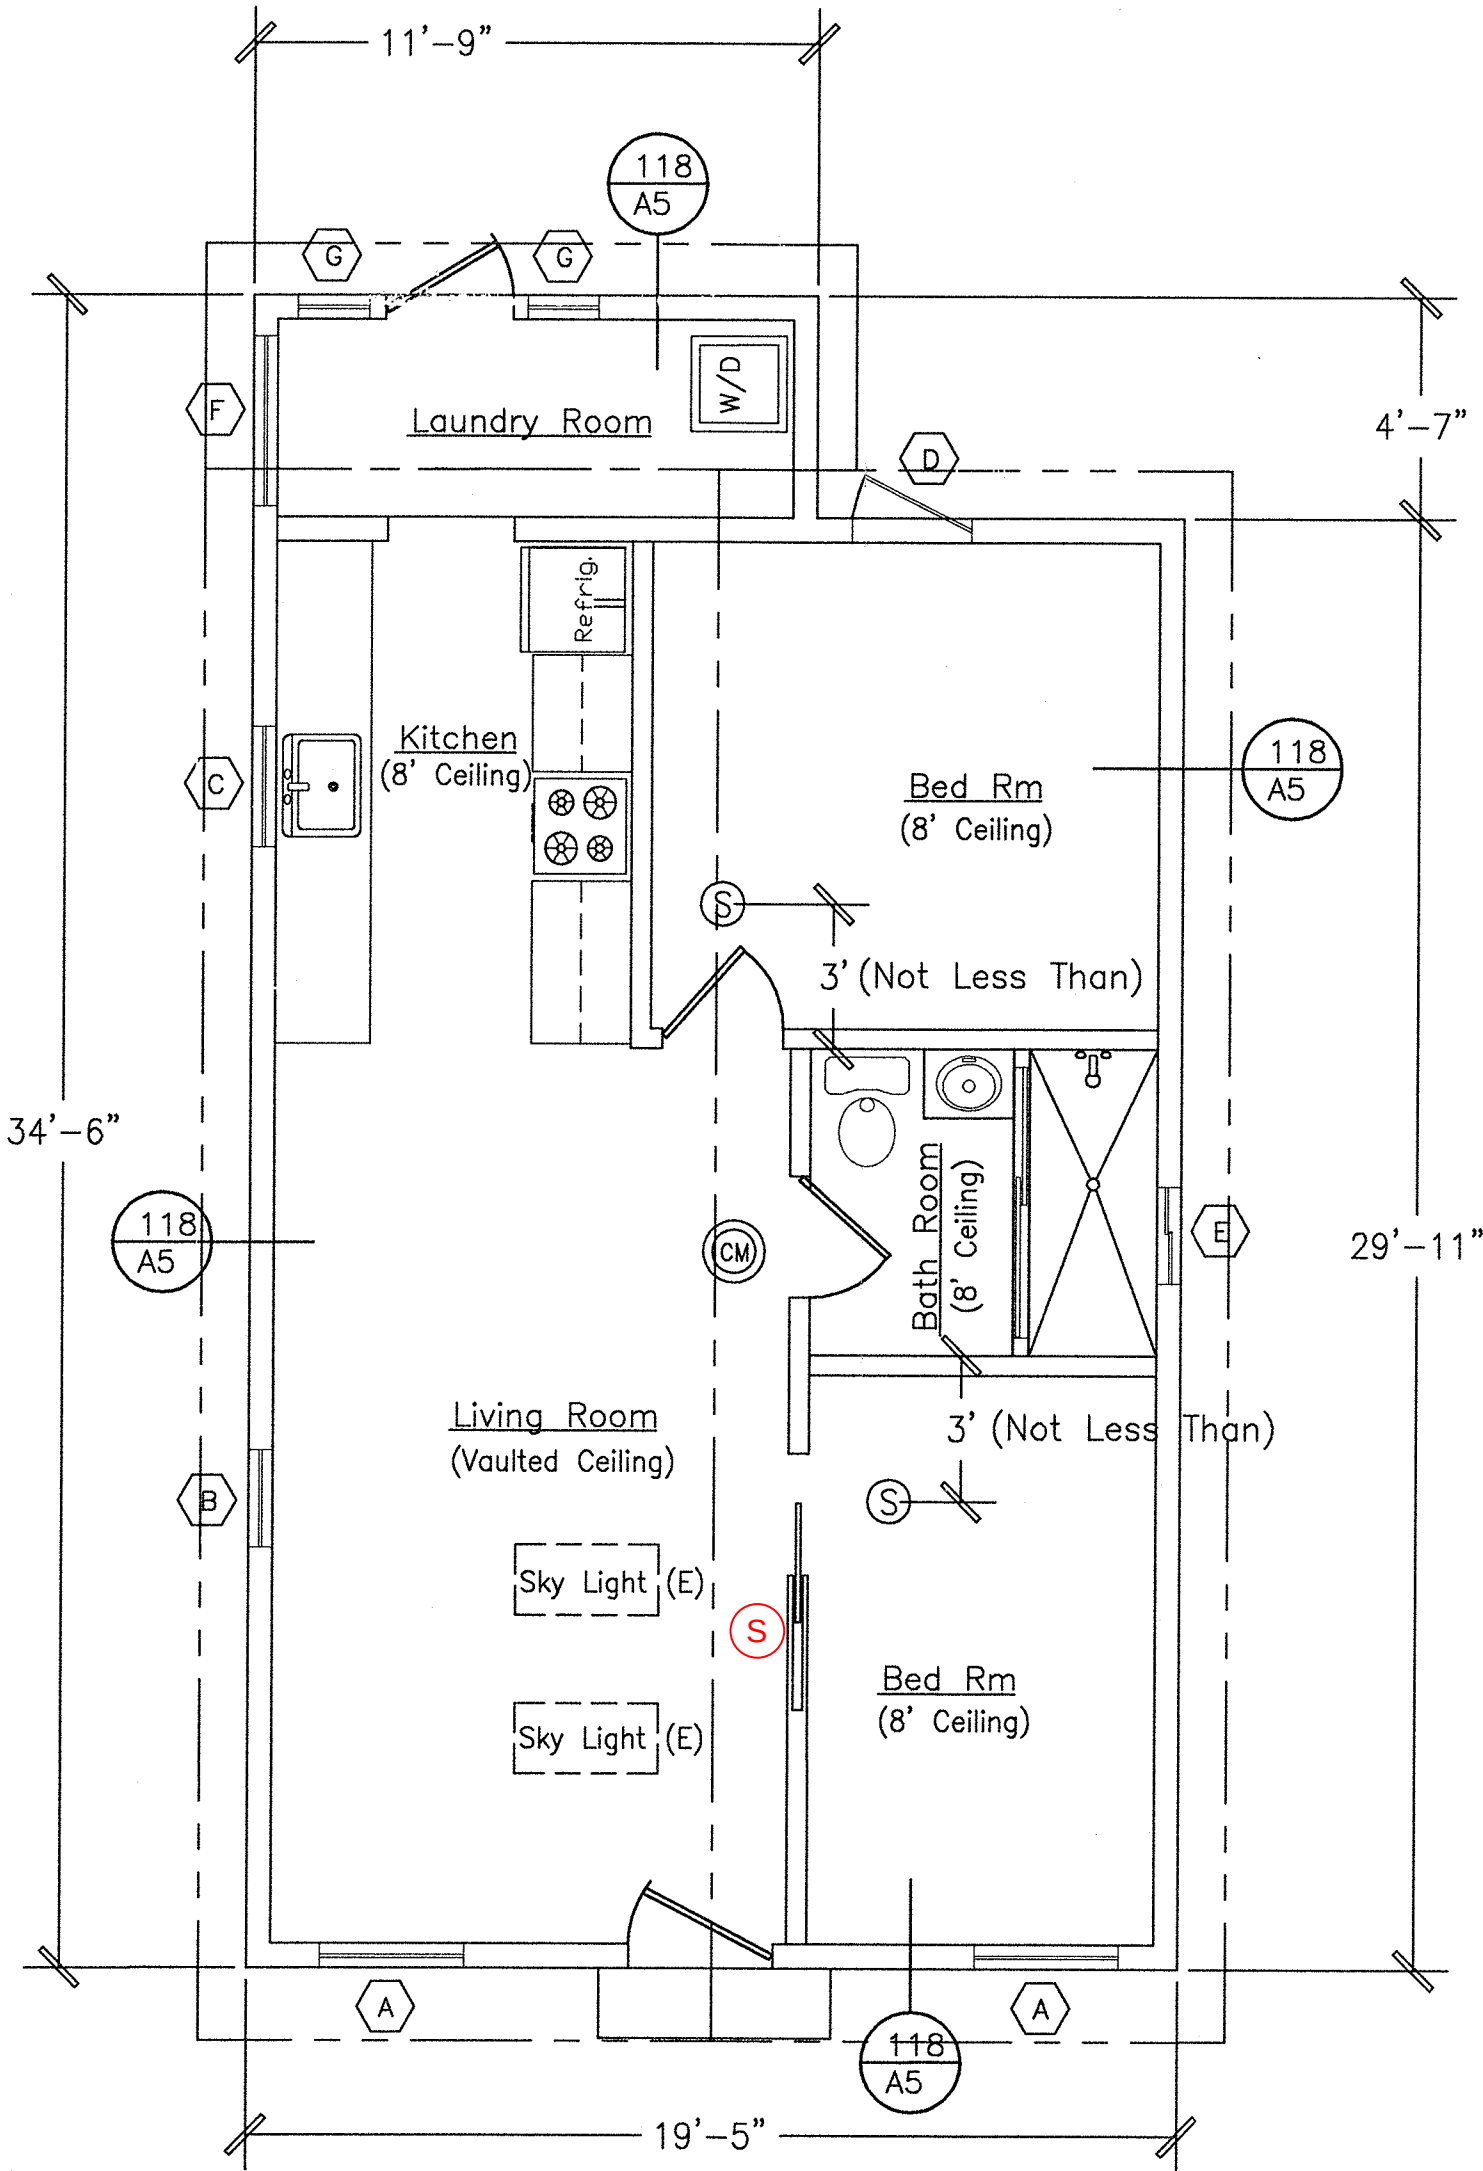

Proposed Floor Rebuild Plan

General Notes

PERMIT ISSUED
CITY OF REDONDO BEACH
BUILDING AND SAFETY DIVISION

A PRINTED Set of Approved Plans 24 x 36" minimum and specifications reviewed for code compliance shall be kept on the job site and available to the inspector at the time of inspection. It is unlawful to alter approved plans without obtaining permission from the City of Redondo Beach. Approved plans shall not be construed as an approval of a violation of this code or City Ordinances. Work shall remain accessible and exposed for inspection purposes. The City of Redondo Beach shall not be liable for expense entailed in the removal of any materials as required to allow inspection.

Approved by: S.S. / ISSUED D.R.

Permit No.: 2024-7379

Date: 12/03/2024

LICENSED ARCHITECT
BRIAN ARTHUR STEWART
06-30-2025
RENEWAL DATE
STATE OF CALIFORNIA

No.	Revision/Issue	Date

Firm Name and Address

MGarvey Residential Service

5364 Las Virgenes Road
Calabasas, CA 91302
805-223-5405

Project Name and Address

Proposed New Exterior Wall Rebuild


Owners: Minifox Living Trust
1105 Stanford Ave.
Redondo Beach, CA 92878

Project M. Garvey


Date 09/24/2024

Scale 1/4" = 1'-0"


Sheet A3

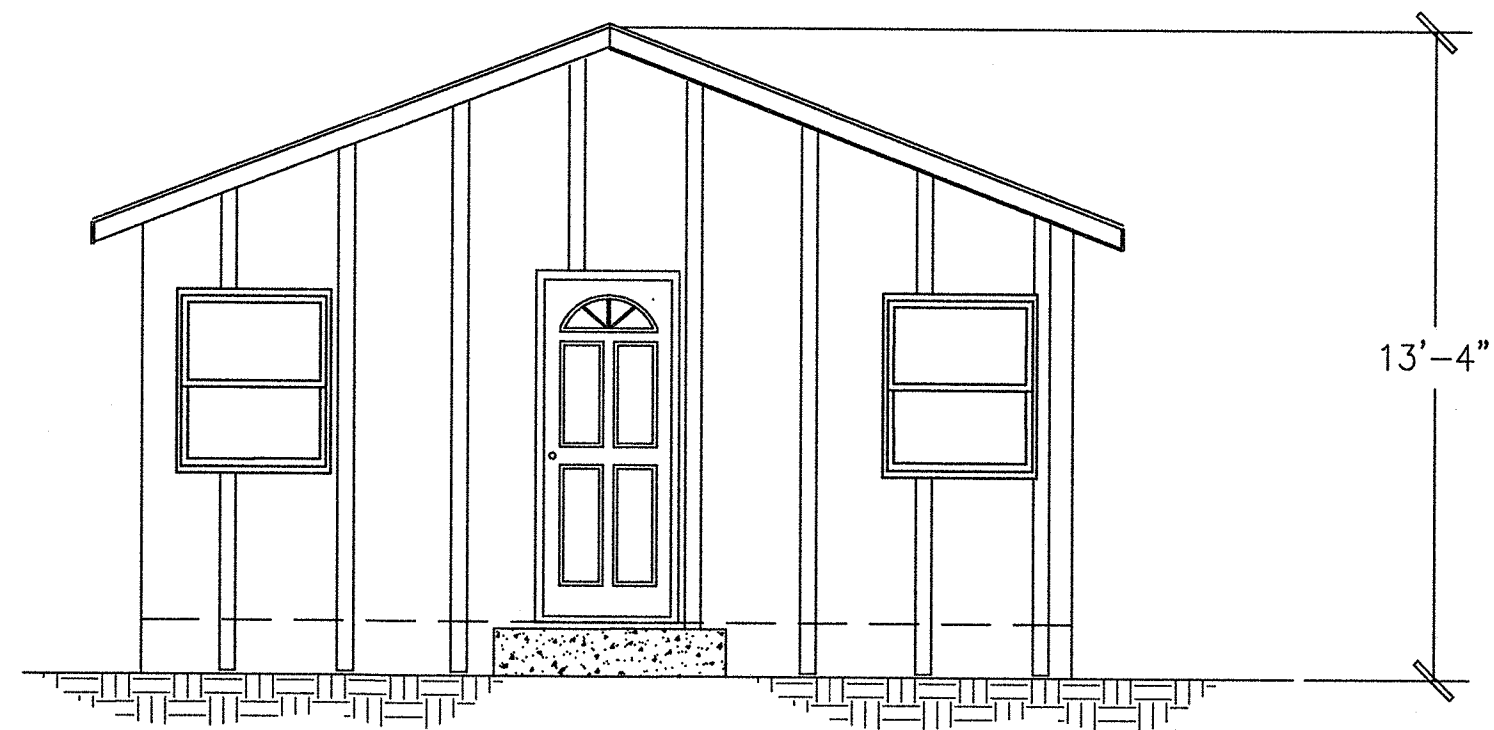


Front Elevation

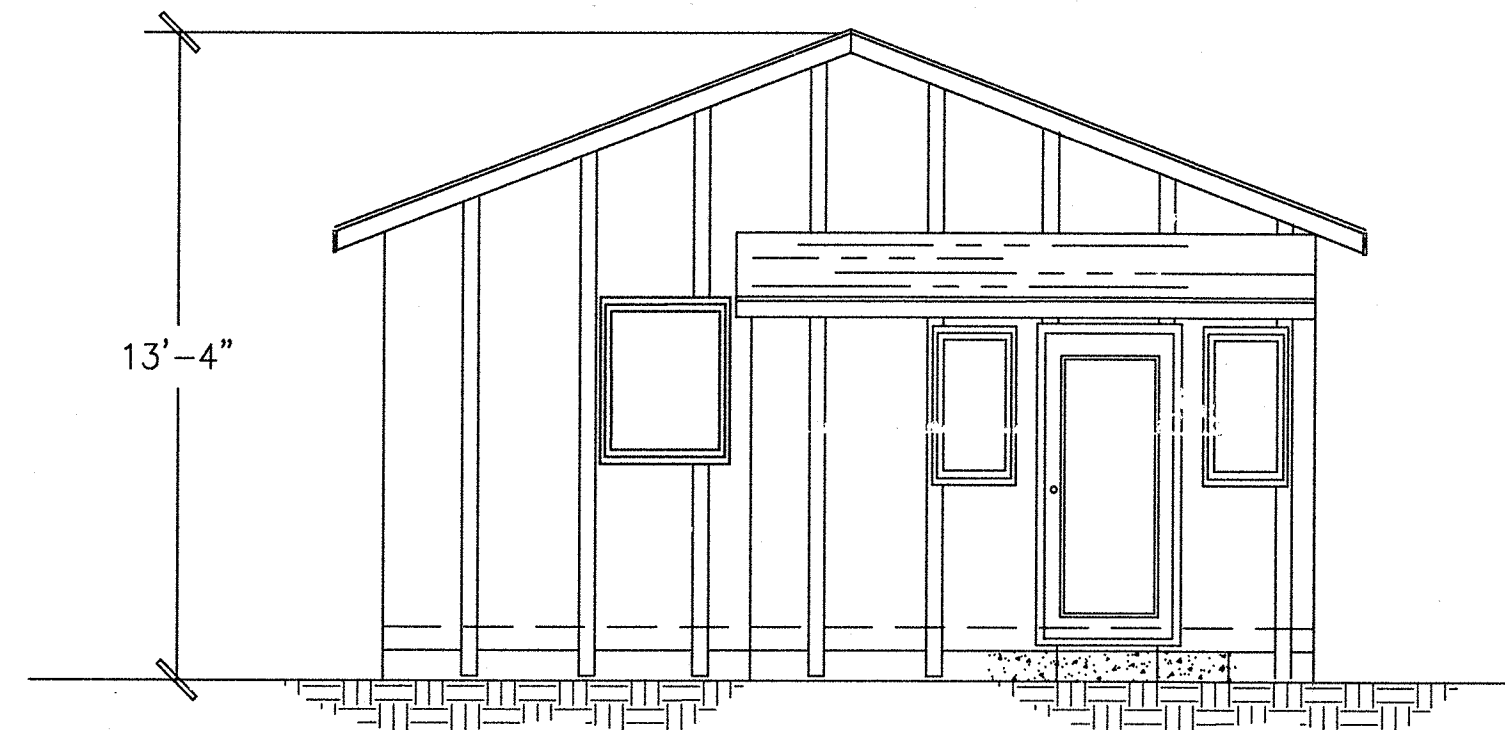

Rear Elevation

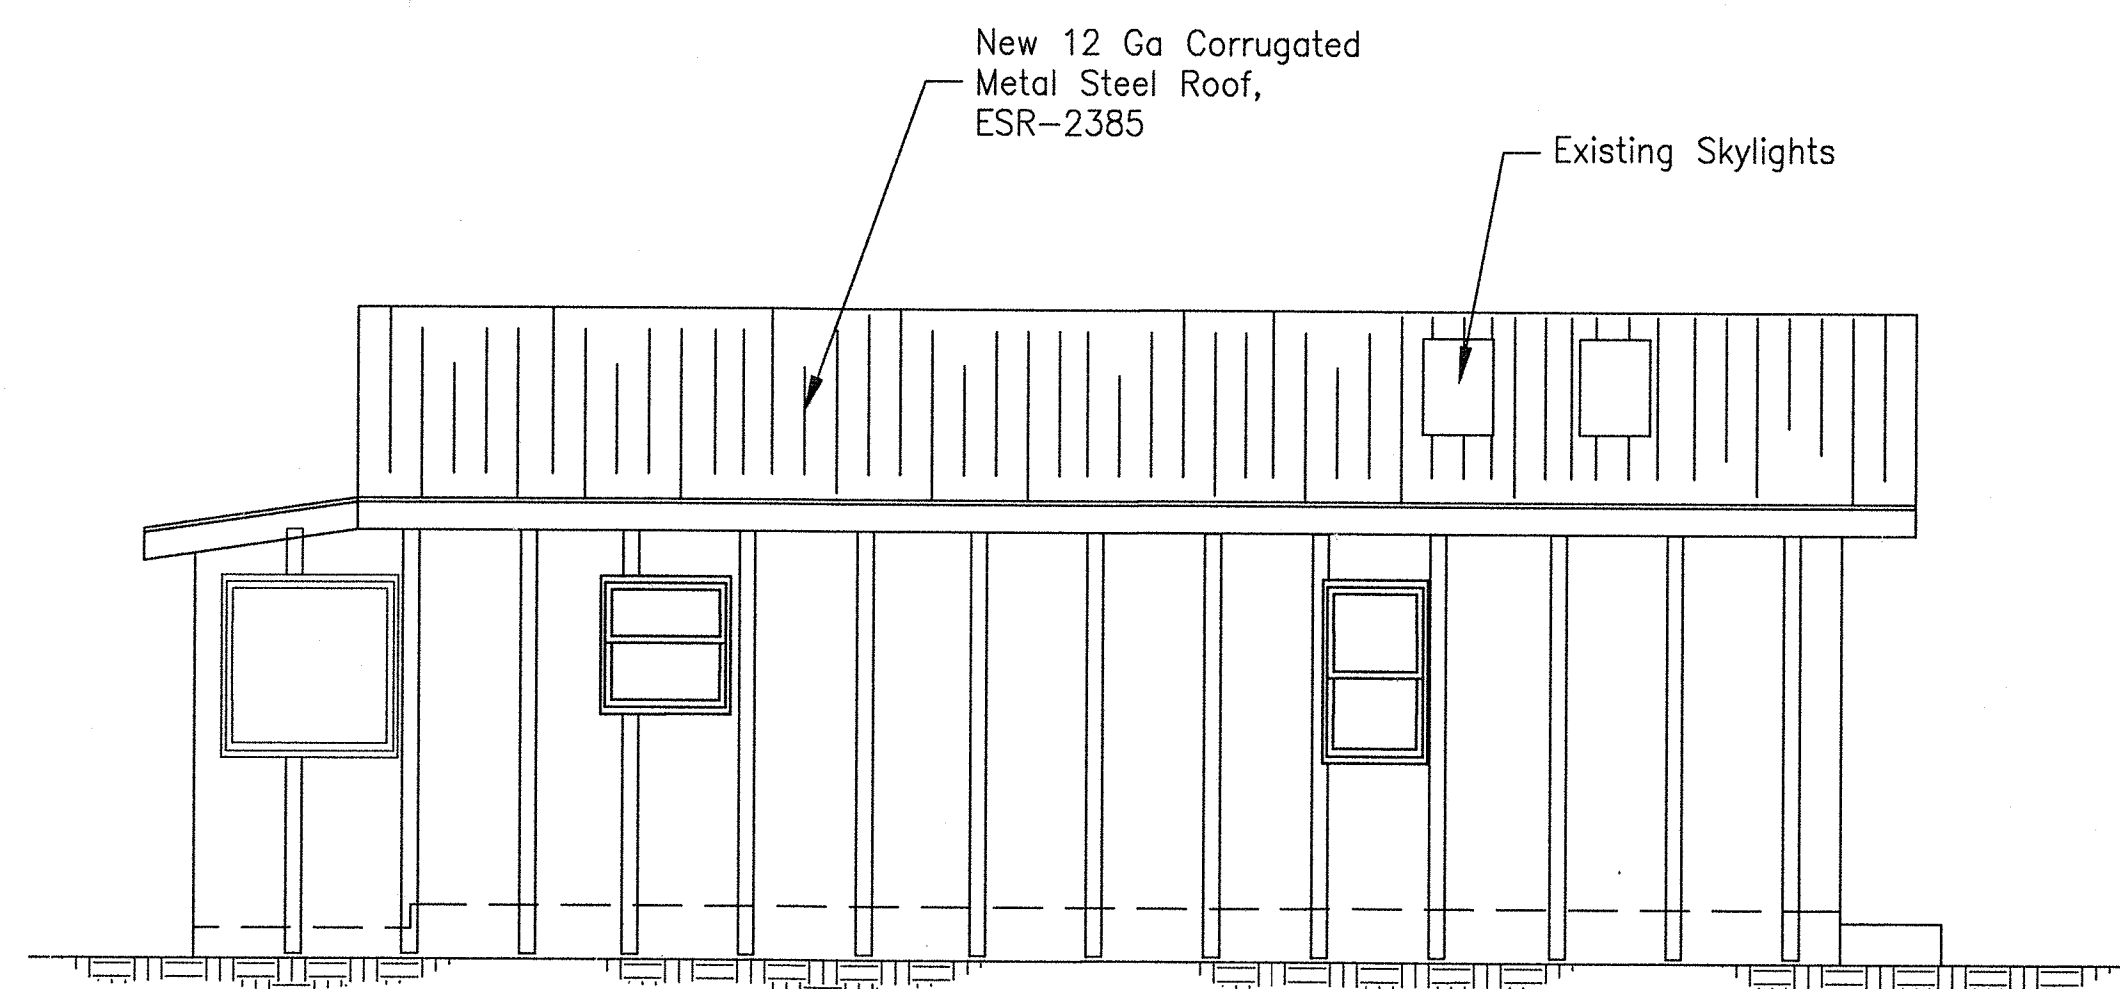

Right Elevation

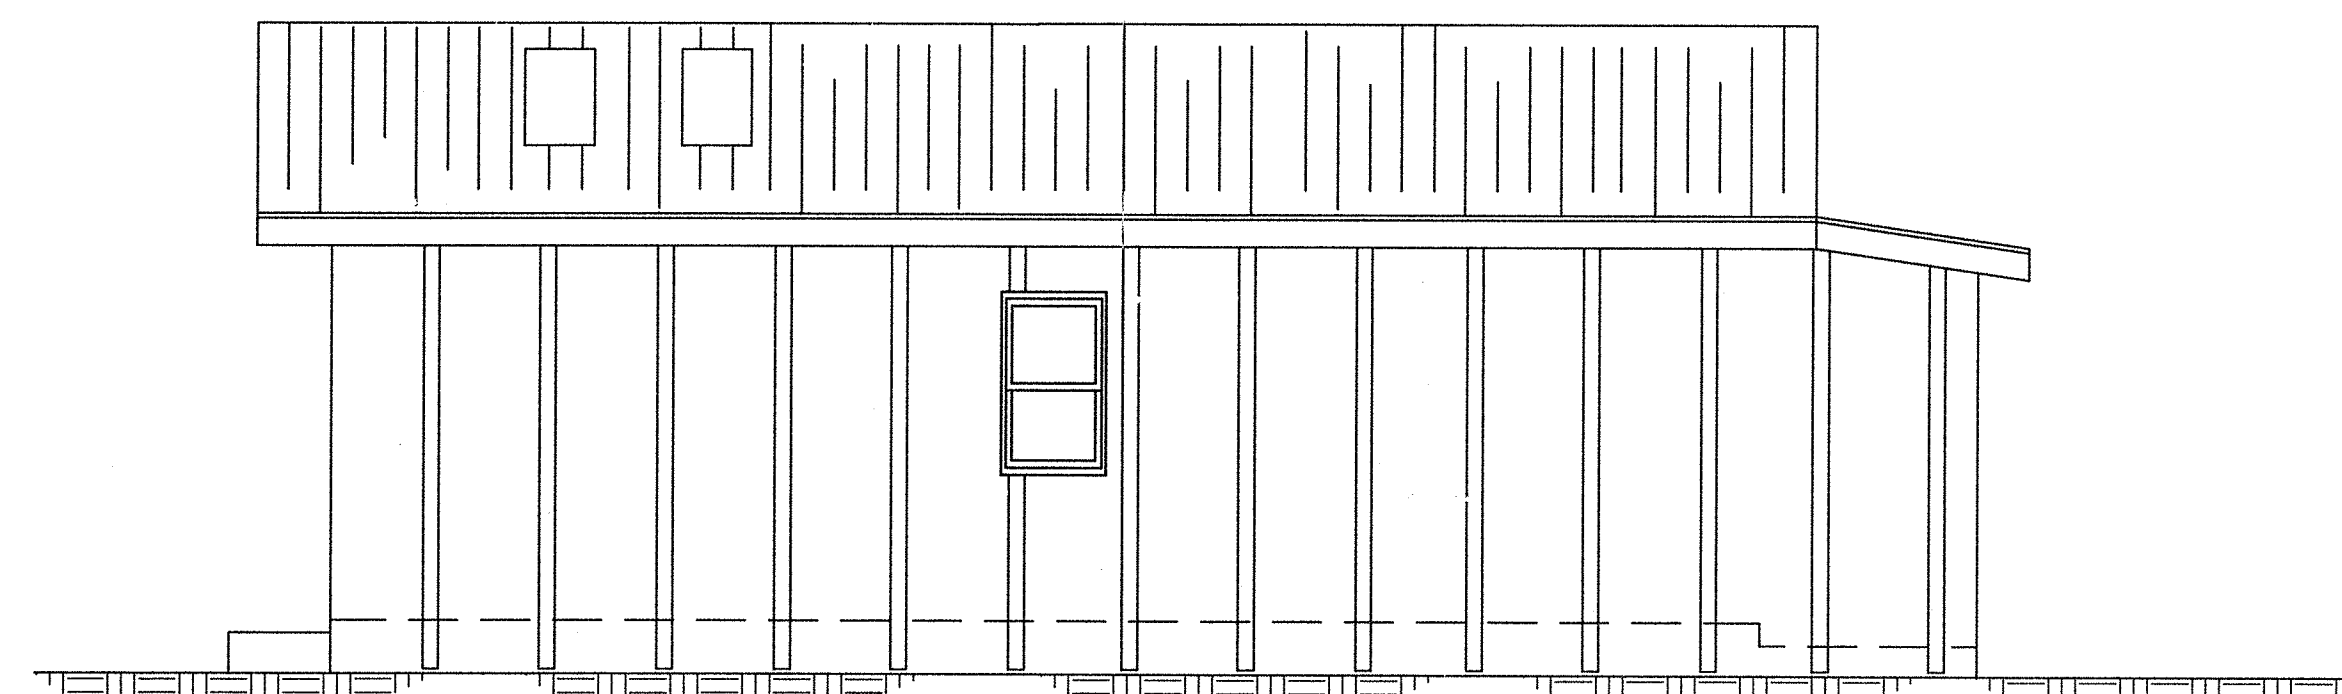

Left Elevation

General Notes

PERMIT ISSUED
CITY OF REDONDO BEACH
BUILDING AND SAFETY DIVISION

A PRINTER set of Approved Plans 24 x 36" minimum and specifications reviewed for code compliance shall be kept on the job site and available to the inspector at the time of inspection. It is unlawful to alter approved plans without obtaining permission from the City of Redondo Beach. Approved plans shall not be construed as an approval of a violation of this code or City Ordinances. Work shall remain accessible and exposed for inspection purposes. The City of Redondo Beach shall not be liable for expense entailed in the removal of any materials as required to allow inspection.

Approved by: S.S. / ISSUED D.R.

Permit No. 2024-7379

Date: 12/03/2024




No.	Revision/Issue	Date

Firm Name and Address
MGarvey Residential Service
5364 Las Virgenes Road
Calabasas, CA 91302
805-223-5405

Project Name and Address
Proposed New Exterior Wall Rebuild

Owners: Minifax Living Trust
1105 Stanford Ave.
Redondo Beach, CA 92878

Project M. Garvey	Sheet A4
Date 09/24/2024	
Scale 1/4" = 1'-0"	

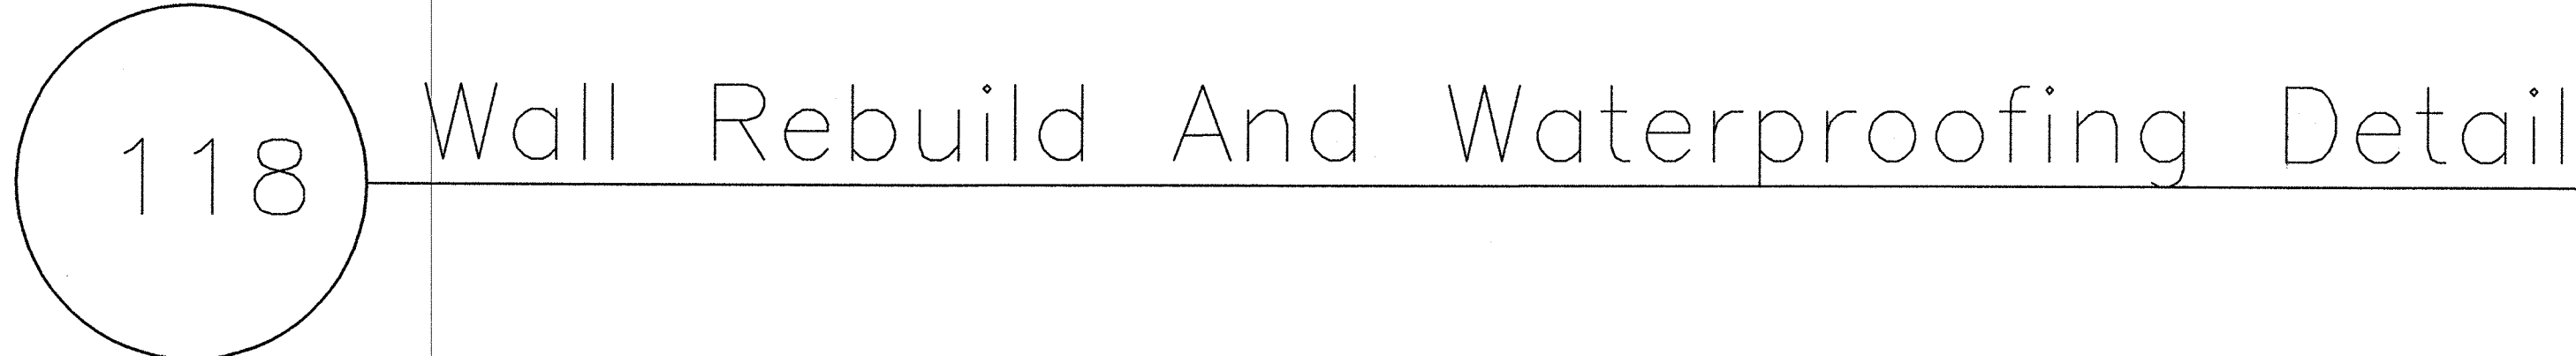

General Notes


**PERMIT ISSUED
CITY OF REDONDO BEACH
BUILDING AND SAFETY DIVISION**

A PRINTED set of approved Plans 24 x 36" minimum and specifications reviewed for code compliance shall be kept on the job site and available to the inspector at the time of inspection. It is unlawful to alter approved plans without obtaining permission from the City of Redondo Beach. Approved plans shall not be construed as an approval of a violation of the code or City Ordinances. Work shall remain accessible and exposed for inspection purposes. The City of Redondo Beach shall not be liable for expense entailed in the removal of any materials as required to allow inspection.

Approved by: S.S. / ISSUED D.R.

2024-7379

12/03/2024

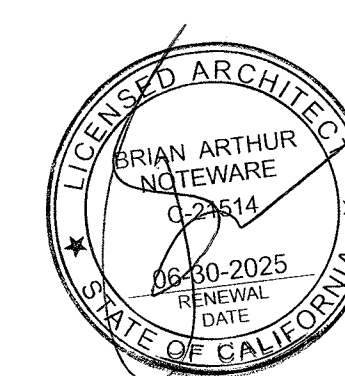

No.	Revision/Issue	Date

Firm Name and Address

MGarvey Residential Service

5364 Las Virgenes Road
Calabasas, CA 91302
805-223-5405

Project Name and Address

Proposed New Exterior Wall Rebuild

Owners: Minifox Living Trust
1105 Stanford Ave.
Redondo Beach, CA 92878

Project M. Garvey

Date 09/24/2024

Scale $1/2" = 1'-0"$

Sheet

A5